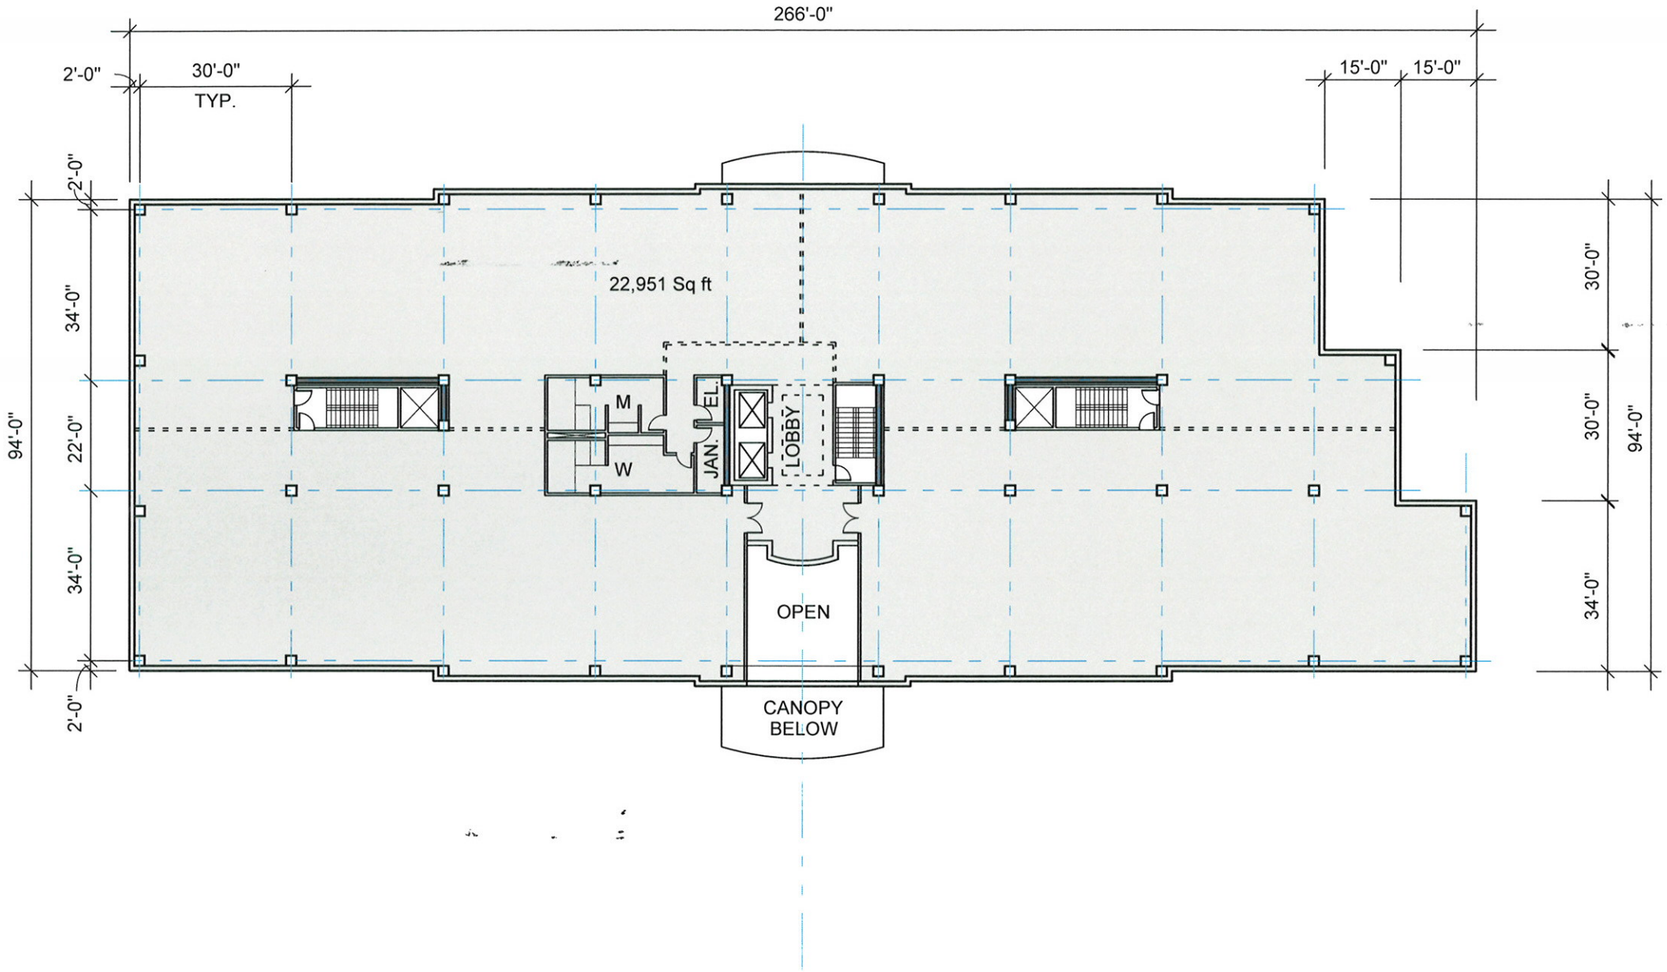

SECOND FLOOR PLAN

SCALE: 1' = 30'

SPECHT LRS architects

NORTH

© AUGUST 9, 2007