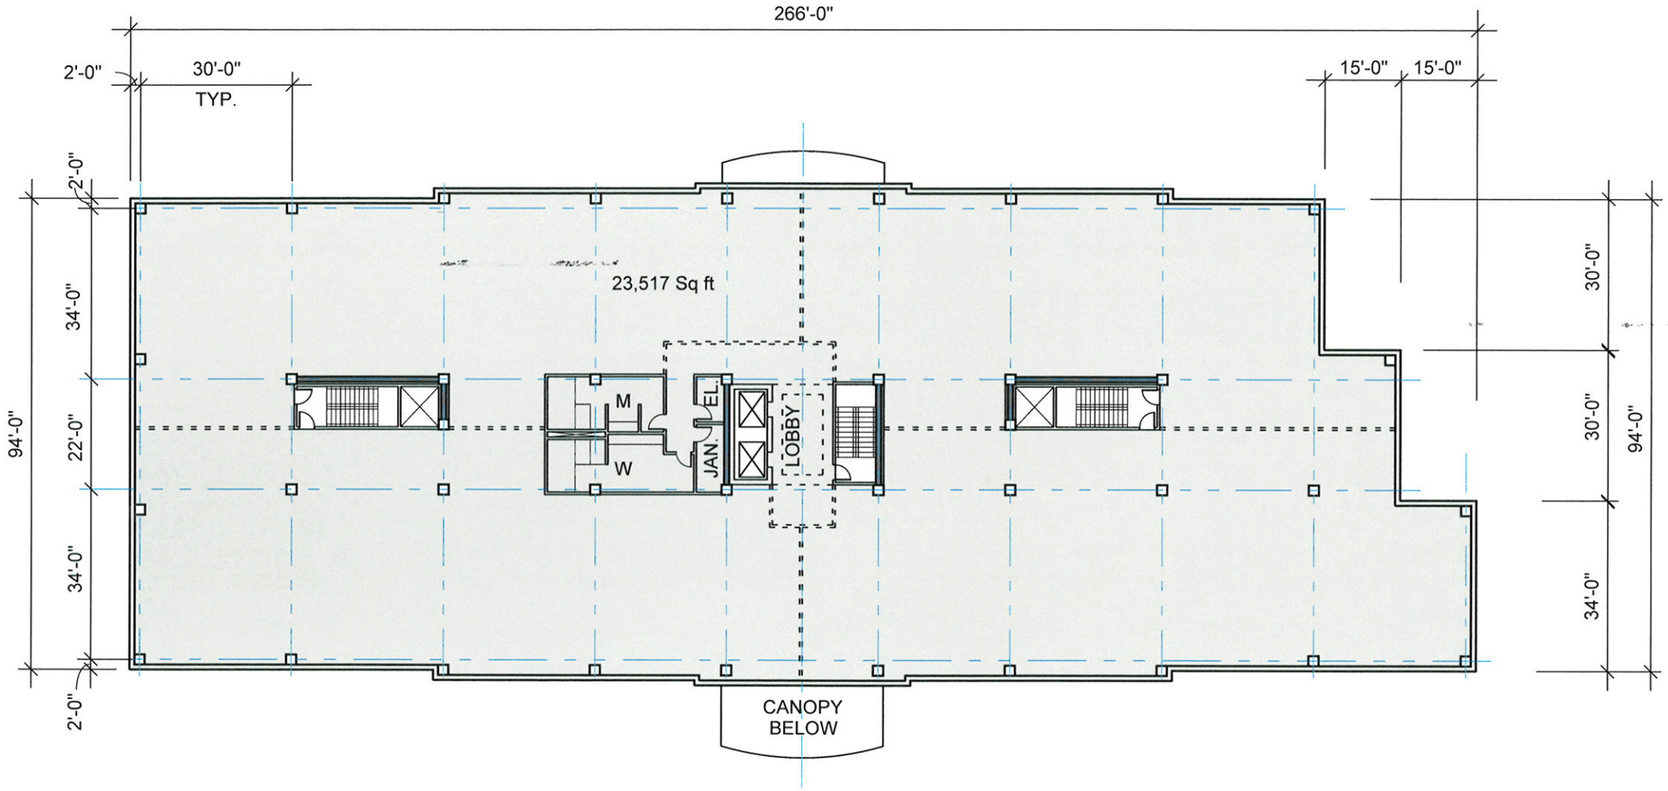

THIRD FLOOR PLAN

SCALE: 1' = 30'

NORTH

© AUGUST 9, 2007

SPECHT LRS architects