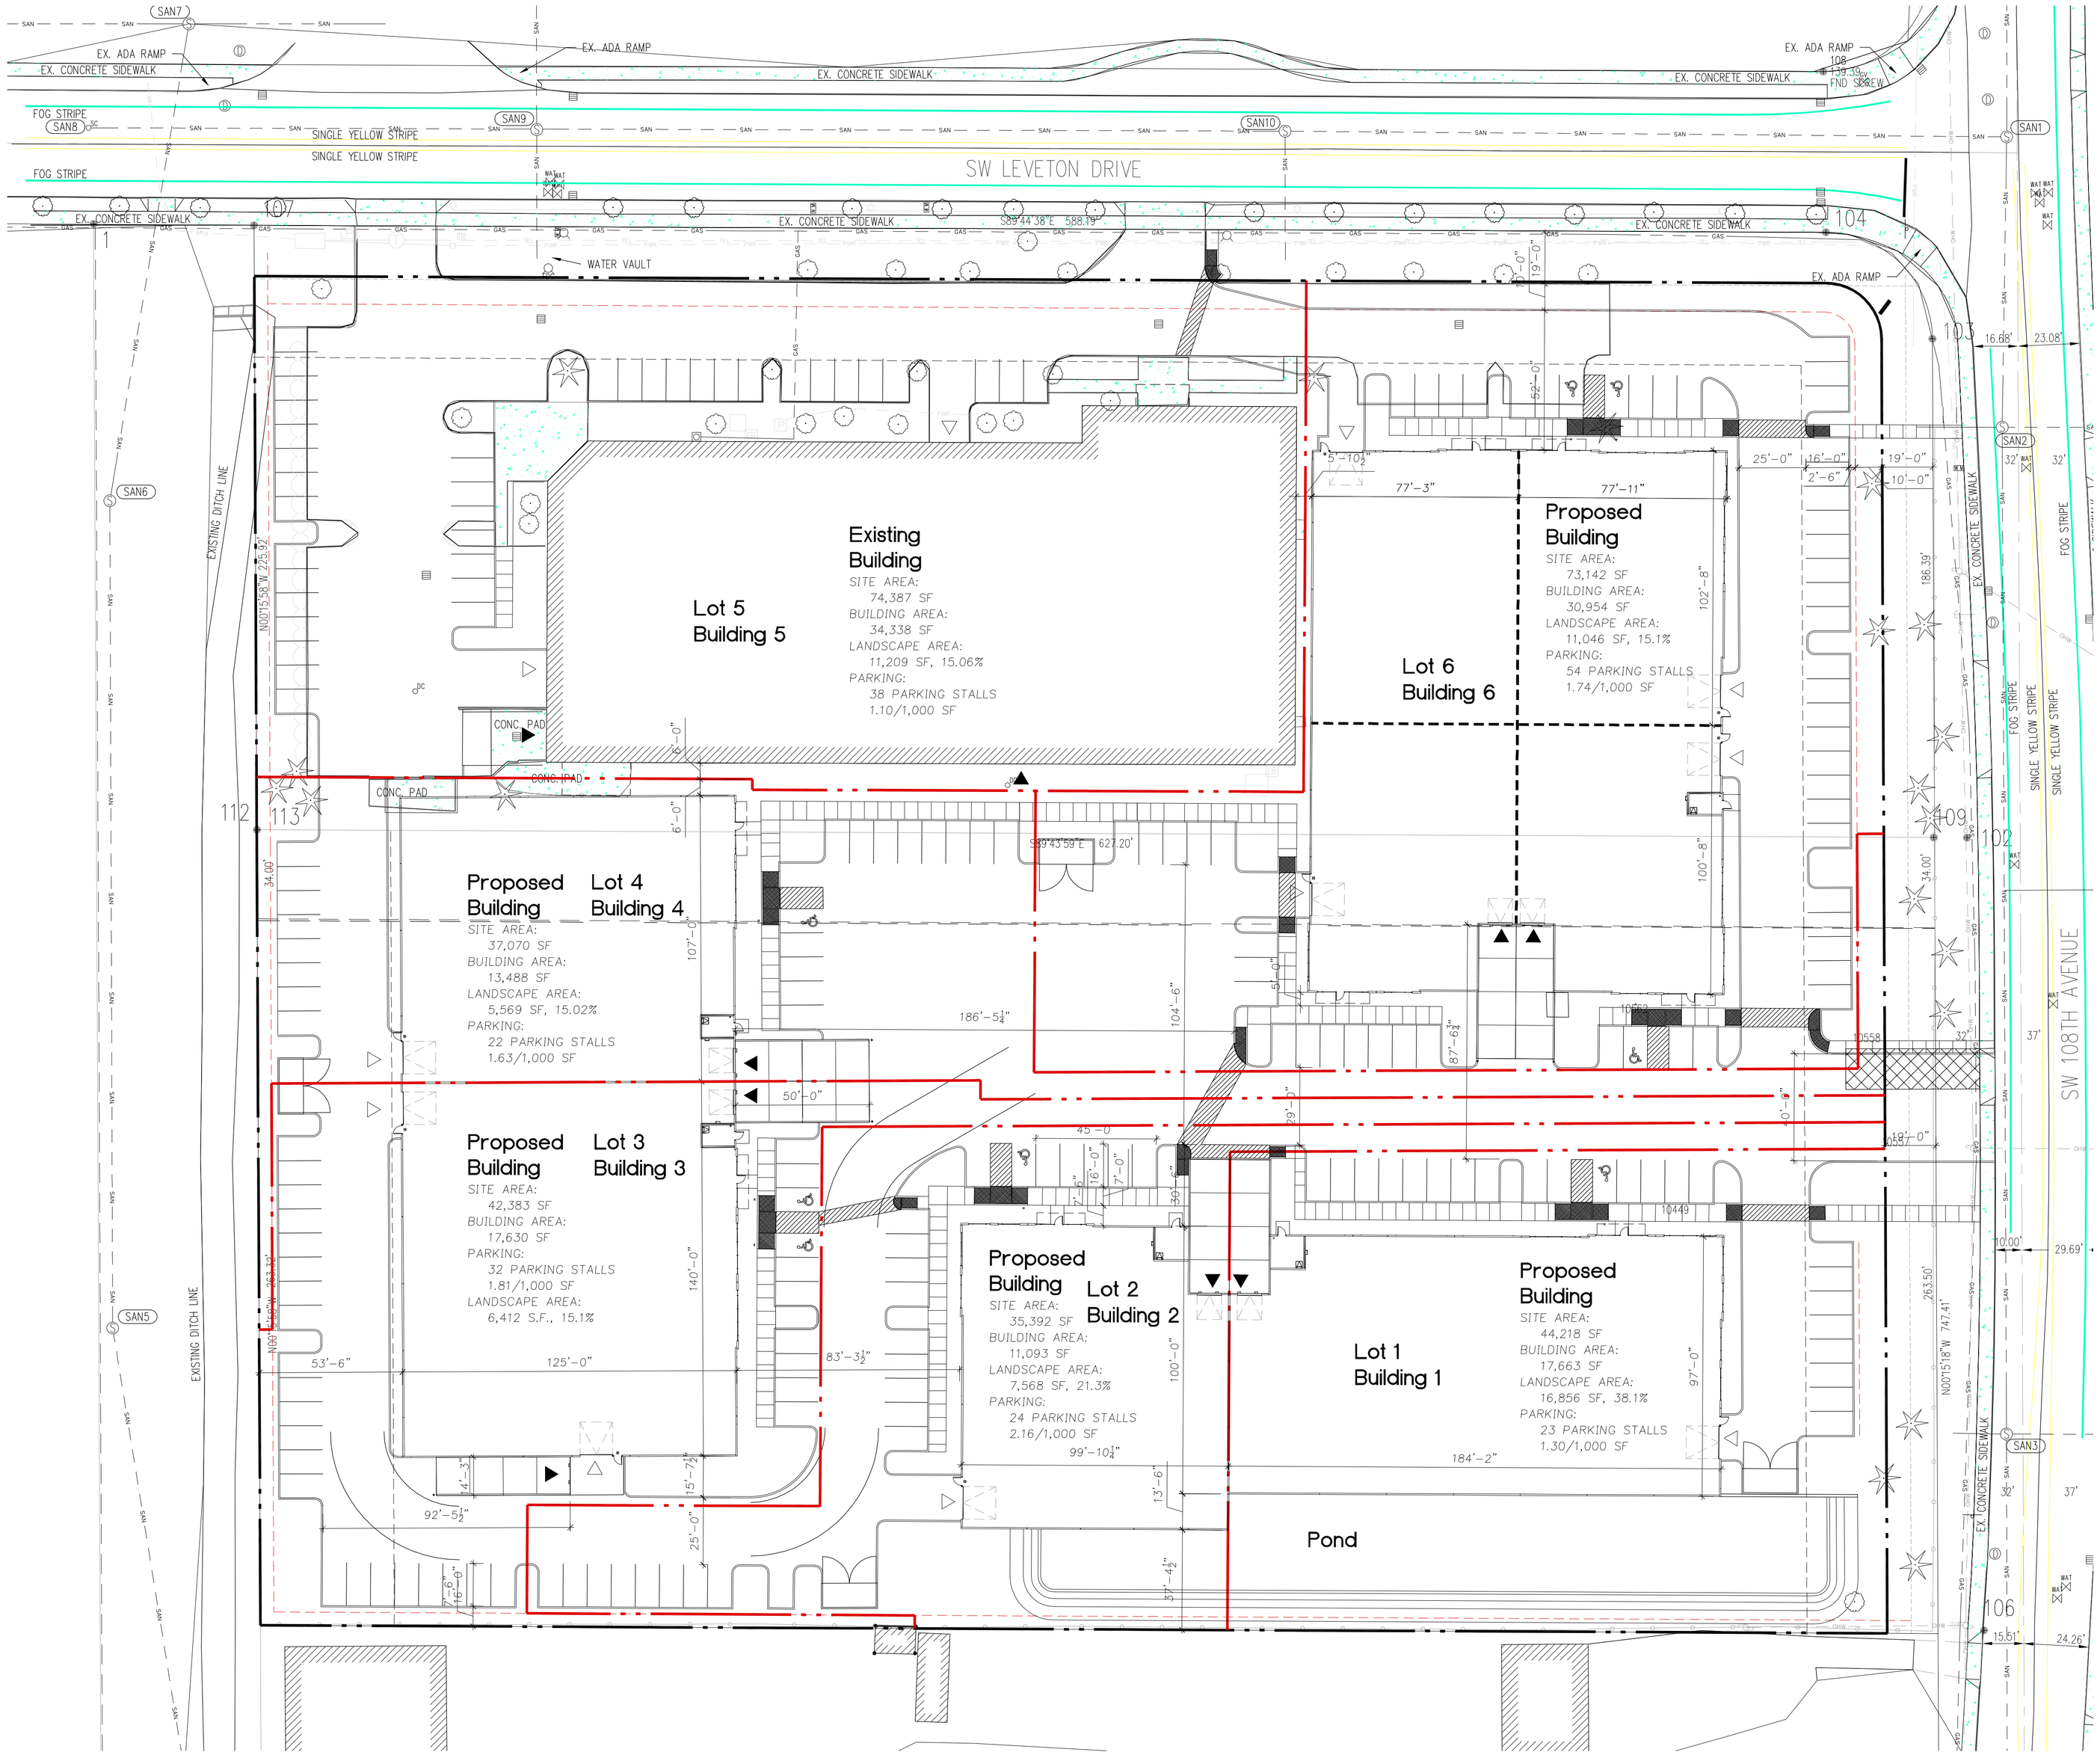

Site Plan

0 15 30 60

Keynotes

Existing Building
34,388 SF
New Building
90,828 SF
Total Building
125,216 SF
Site Area
306,239 SF
Landscape Area
58,660 SF, 19.15%
Parking
193 Spaces

Preliminary - June 2007

MILDREN DESIGN GROUP, P.C.
ARCHITECTURE • SPACE PLANNING
7650 S.W. Beveland, Suite 120
Tigard, Oregon 97223-8692
(503) 244-0552

Owner:
Specht Development

15400 SW Millikan Way
Beaverton, Oregon 97006

Project:
Leveton Business Park

Tualatin, Oregon

Sheet Title:
Site Plan

Revisions:

MILDREN DESIGN GROUP, P.C., 2007, ALL RIGHTS RESERVED ©

THESE DRAWINGS ARE THE PROPERTY OF MILDREN DESIGN GROUP, P.C., AND ARE NOT TO BE USED OR REPRODUCED IN ANY MANNER, EXCEPT WITH THE PRIOR WRITTEN PERMISSION OF MILDREN DESIGN GROUP, P.C.

Date: 18 June 2007
Drawn by: CLT
Checked by: WEM
Job Number: 106232
Sheet
A1.1