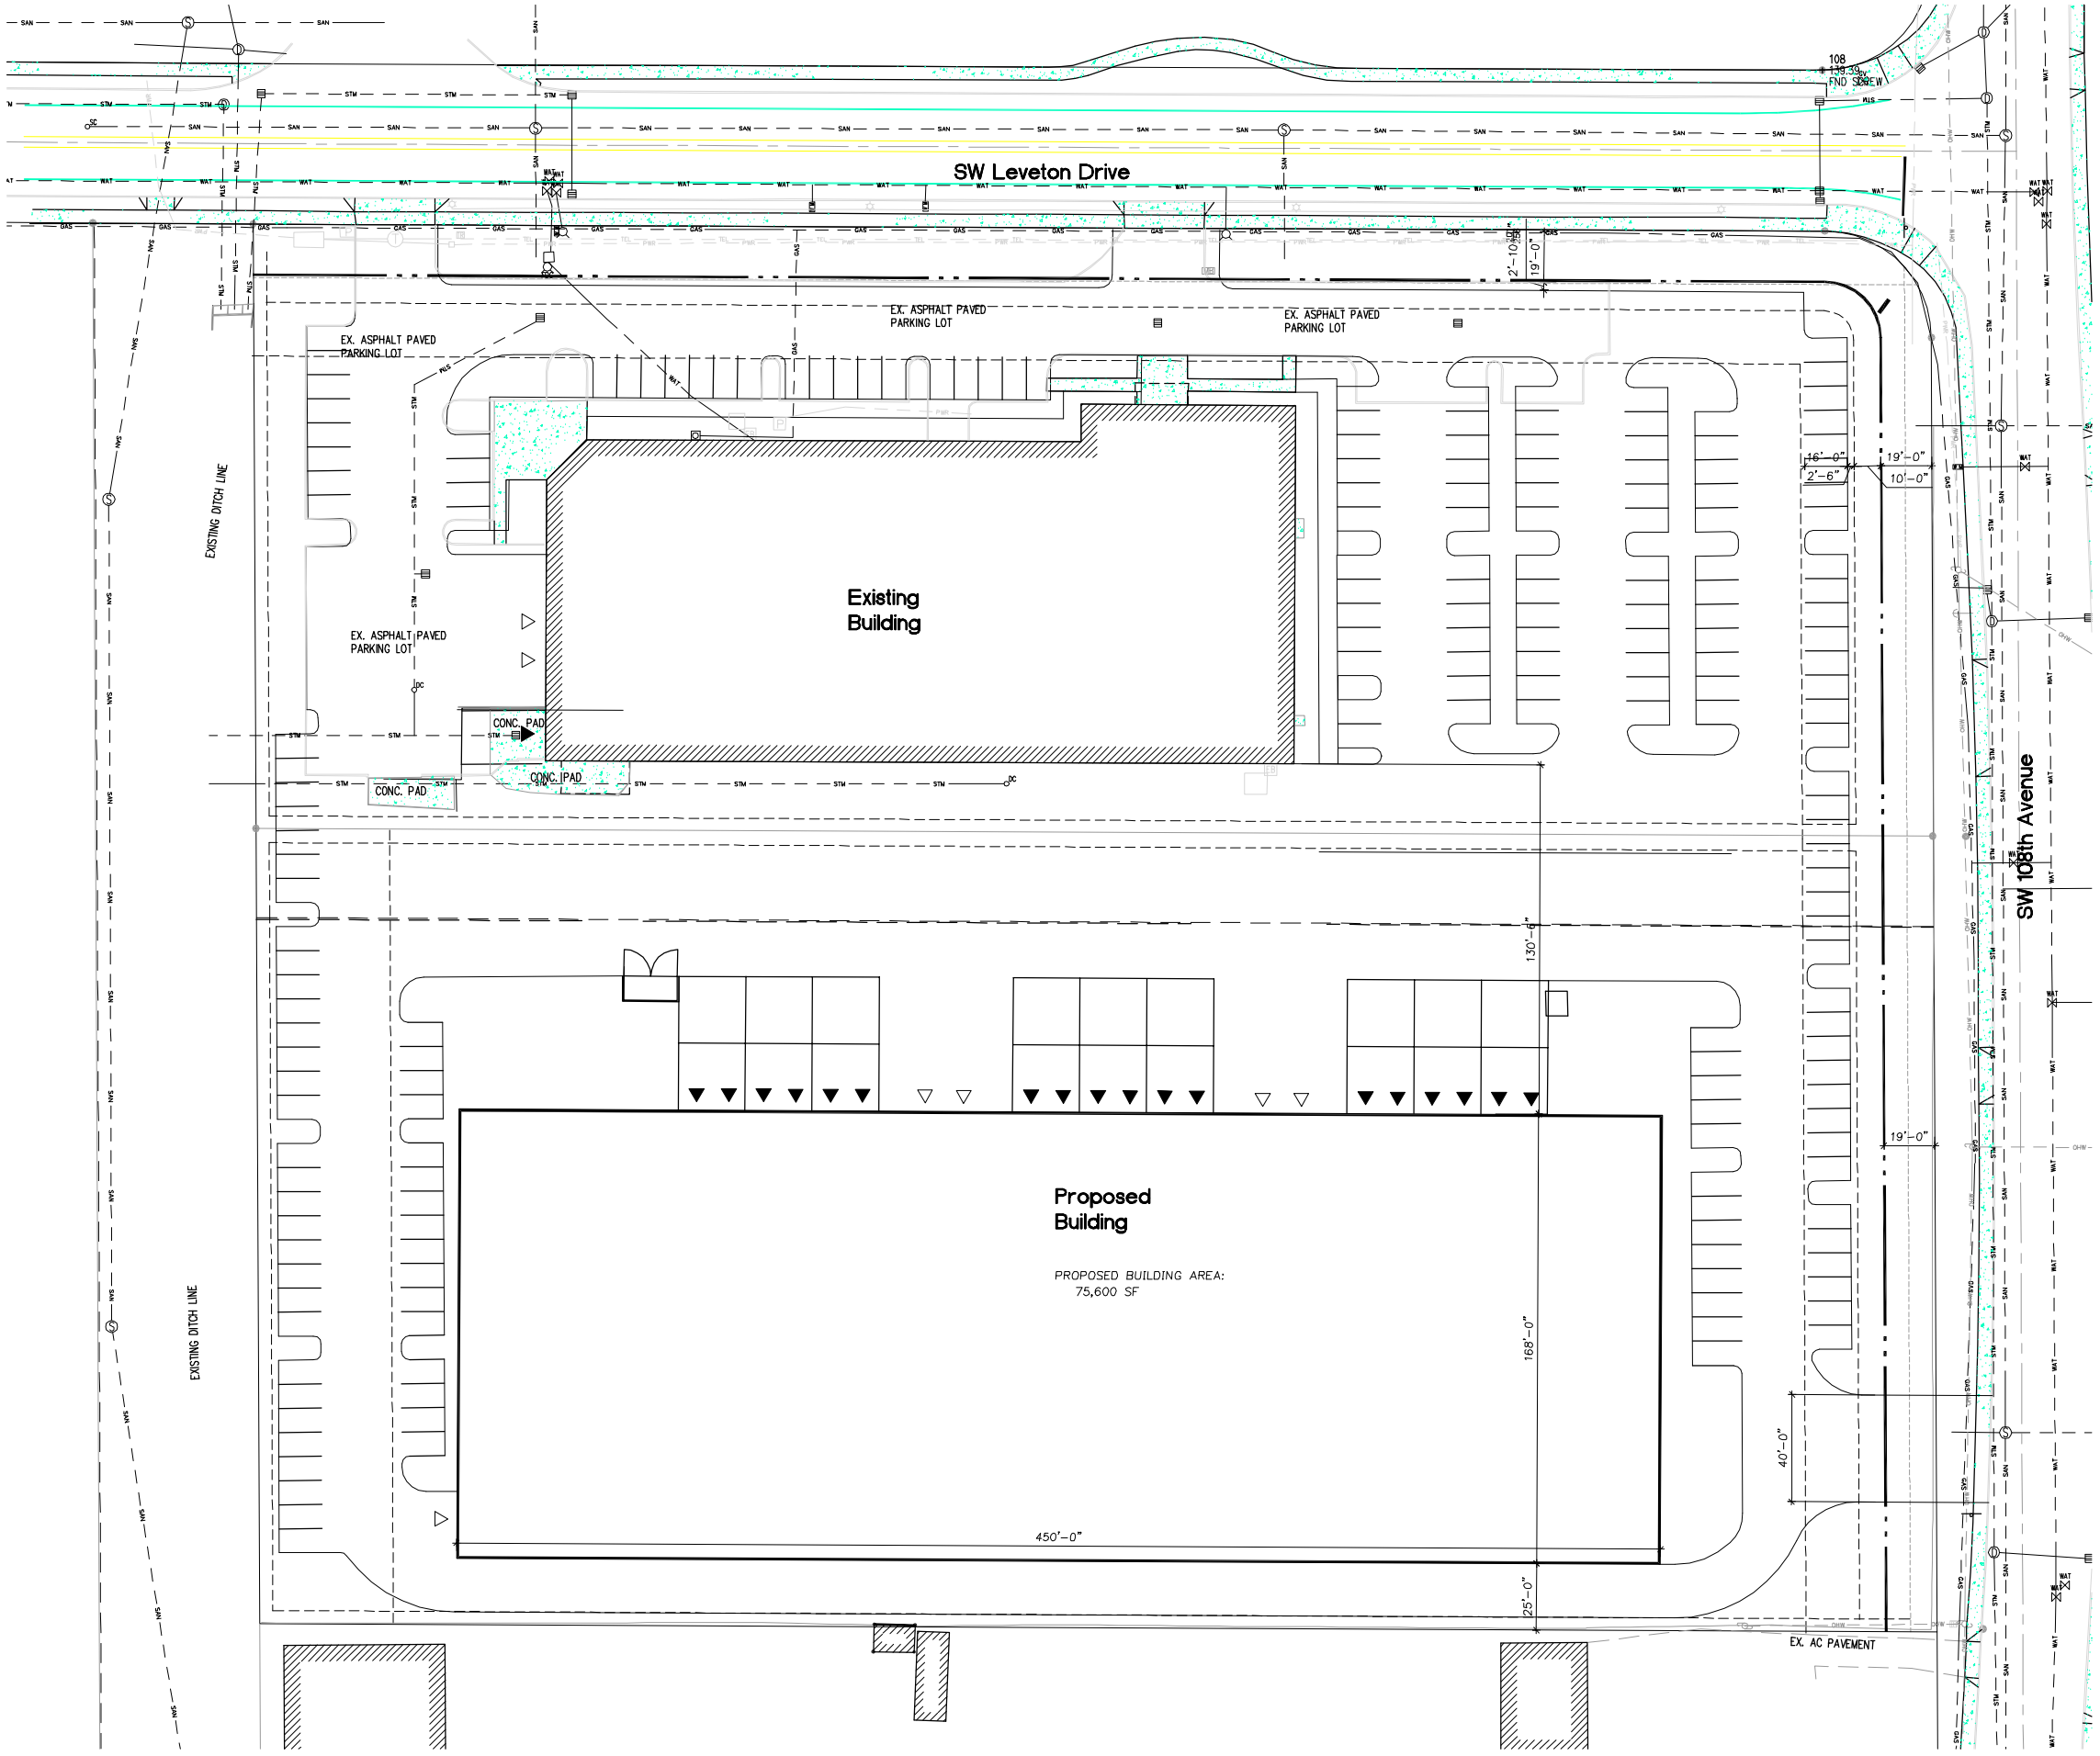

Site Plan

0 15 30 60

Preliminary - November 2006

Keynotes

MILDREN DESIGN GROUP, P.C.
ARCHITECTURE • SPACE PLANNING
7650 S.W. Beveland, Suite 120
Tigard, Oregon 97223-8692
(503) 244-0552

Owner:
Specht Development

15400 SW Millikan Way
Beaverton, Oregon 97006

Project:
Leveton Commons

Tualatin, Oregon

Sheet Title:
Site Plan

Revisions:

MILDREN DESIGN GROUP, P.C., 2007, ALL RIGHTS RESERVED ©

THESE DRAWINGS ARE THE PROPERTY OF MILDREN DESIGN GROUP, P.C., AND ARE NOT TO BE USED OR REPRODUCED IN ANY MANNER, EXCEPT WITH THE PRIOR WRITTEN PERMISSION OF MILDREN DESIGN GROUP, P.C.

Date: 24 February 200

Drawn by: CLT
Checked b: WEI

Job Number: 10623

Sheet
A1.1

P:\106232\a1-1-option 14.dwg, 2007-04-19 5:07:32 PM, CLT, 1:2.19767